Rough Sketch showing the Work of replacement of older sluice & butterfly valves of BTR
S/s of AEESW-3 Sub Division

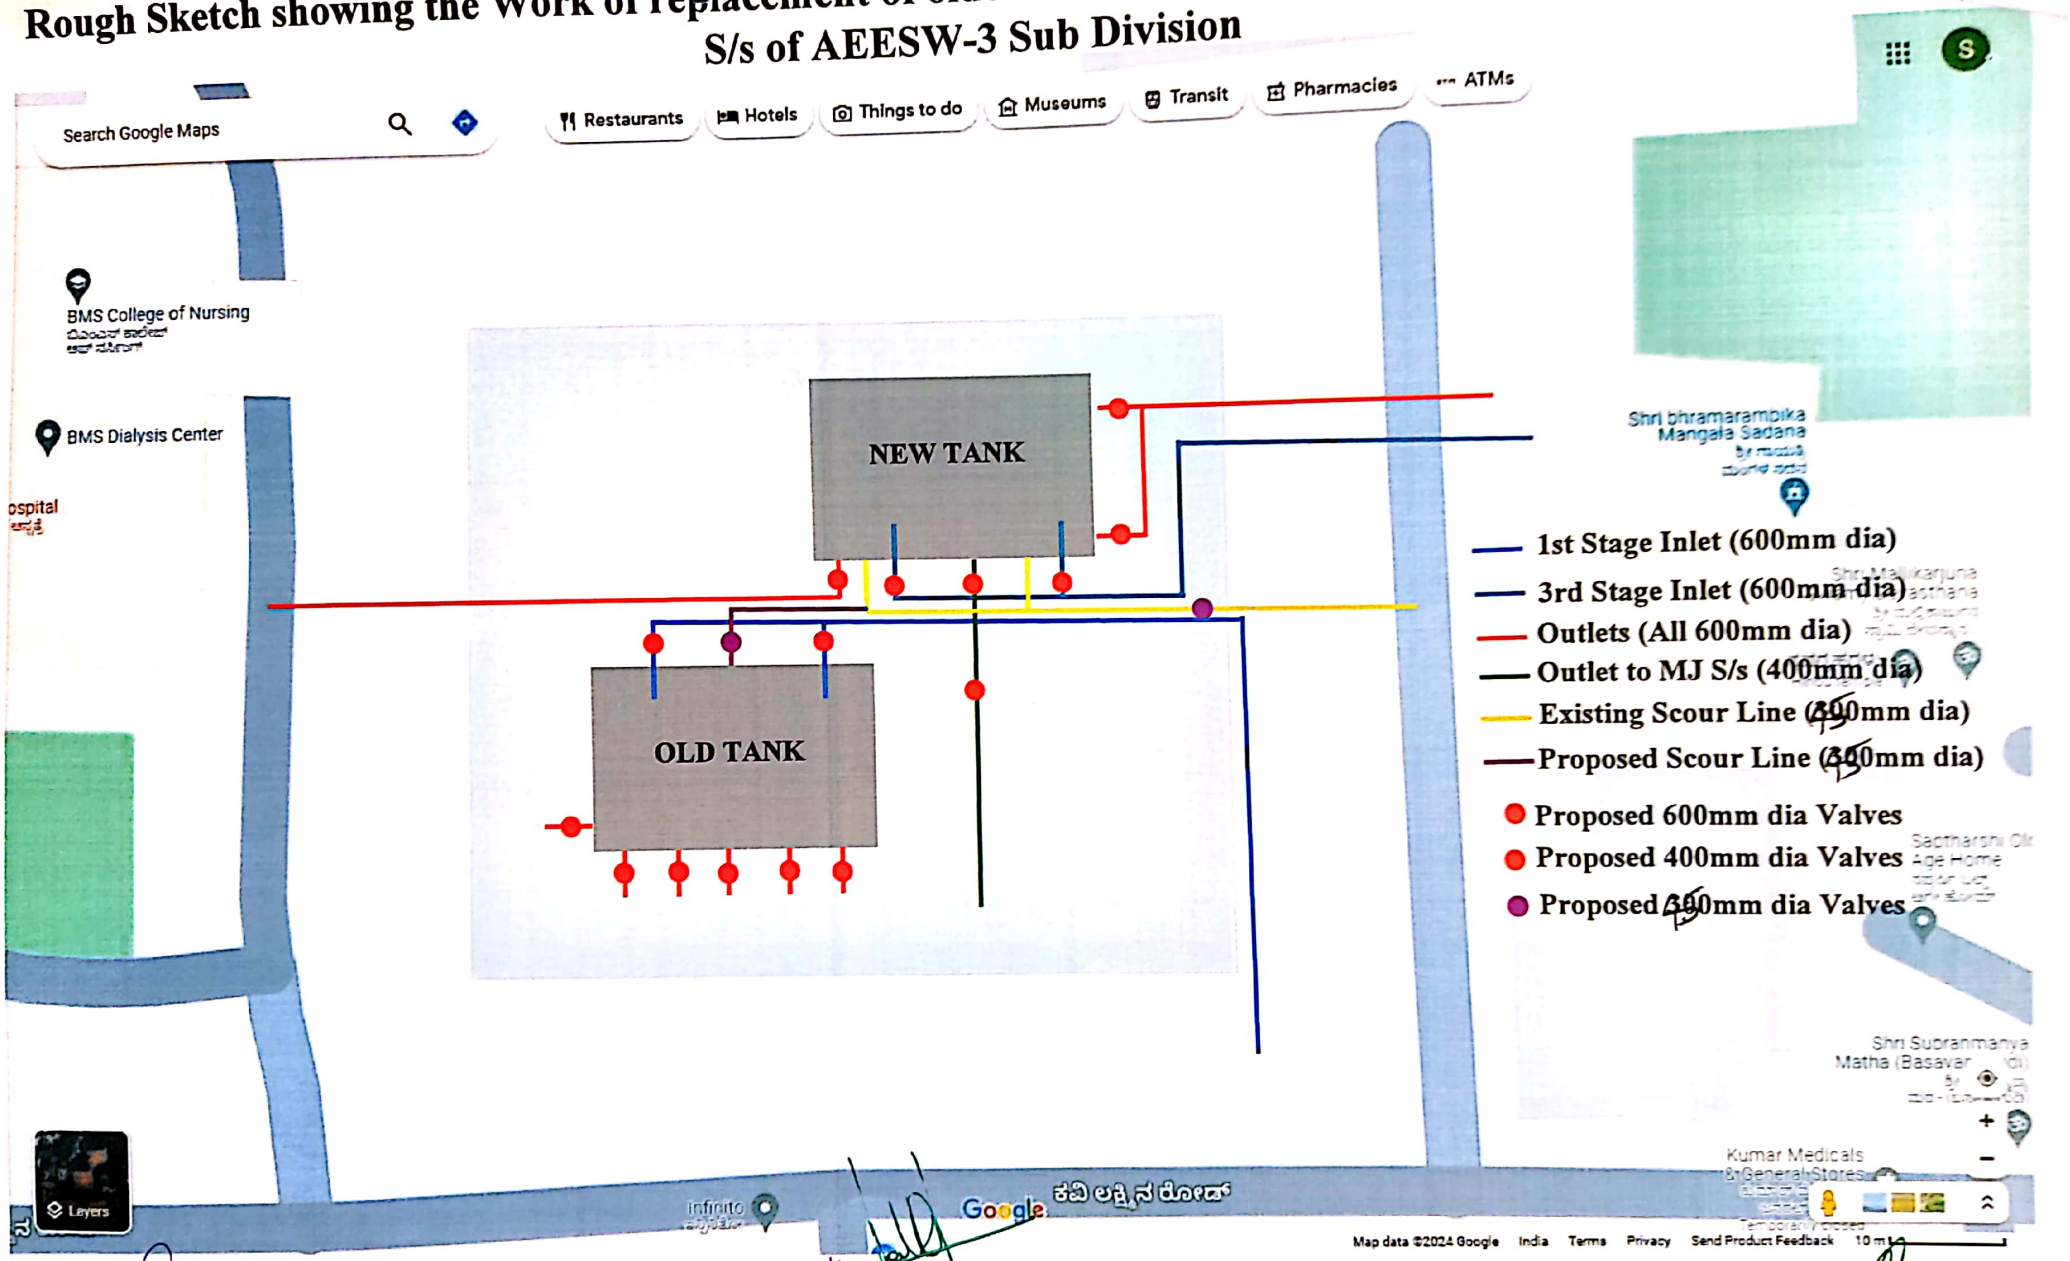

Assistant Executive Engineer
Water Supply & Sewerage Sub Division (S.W)
SWSSB, M.M.K. Park, Basavanagudi
BANGALORE

AE(BTR)

AEESW-3

EESW-1

Scanned with OKEN Scanner